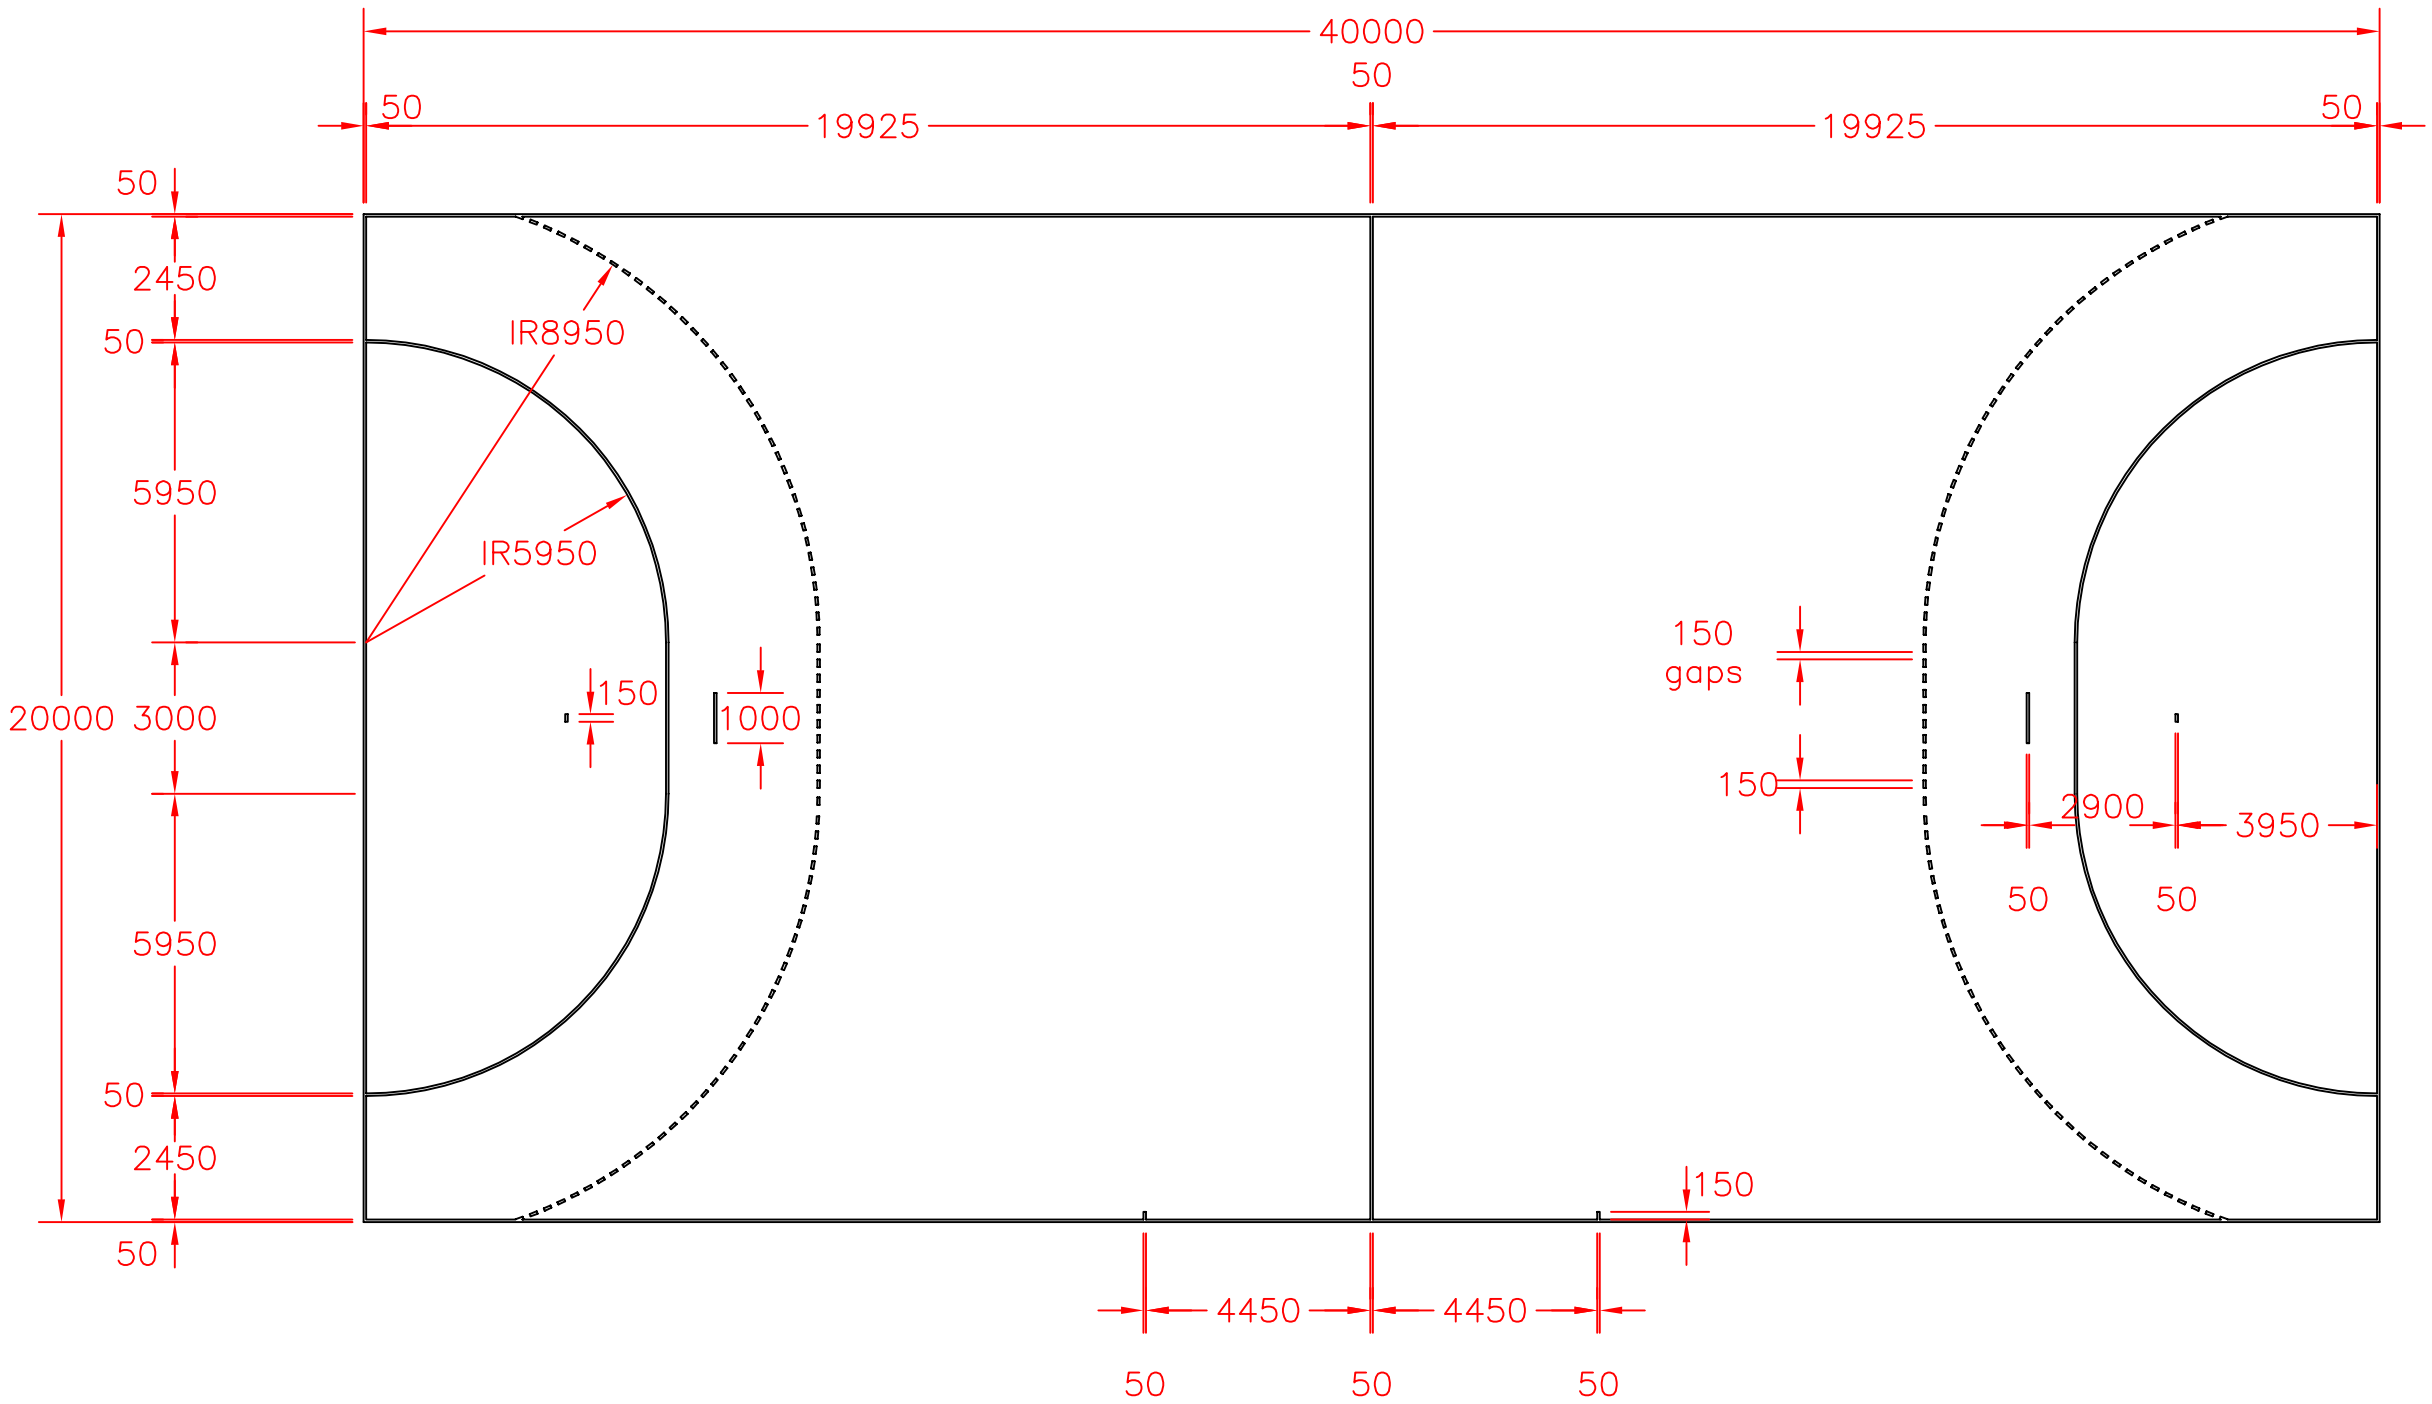

NOTES

All dimensions are in millimetres.
The line widths are 50mm.
The lines shall be easily distinguishable.
The run off zone around a court is 2.0 metres on the ends and 1.0 metre on both sides.

A: TJH, 19/01/01, CSP2-1477. REDRAWN ON C.A.D. WITH MINOR UPDATED CHANGES.

CONTINENTAL

Tel:Huddersfield(01484)542051 Fax:(01484)539148

COURT MARKING DETAILS FOR A HANDBALL COURT LAYOUT

scale	date	dr	rev
1:150	19/01/01	T.J.H.	A

dwg no CM-08