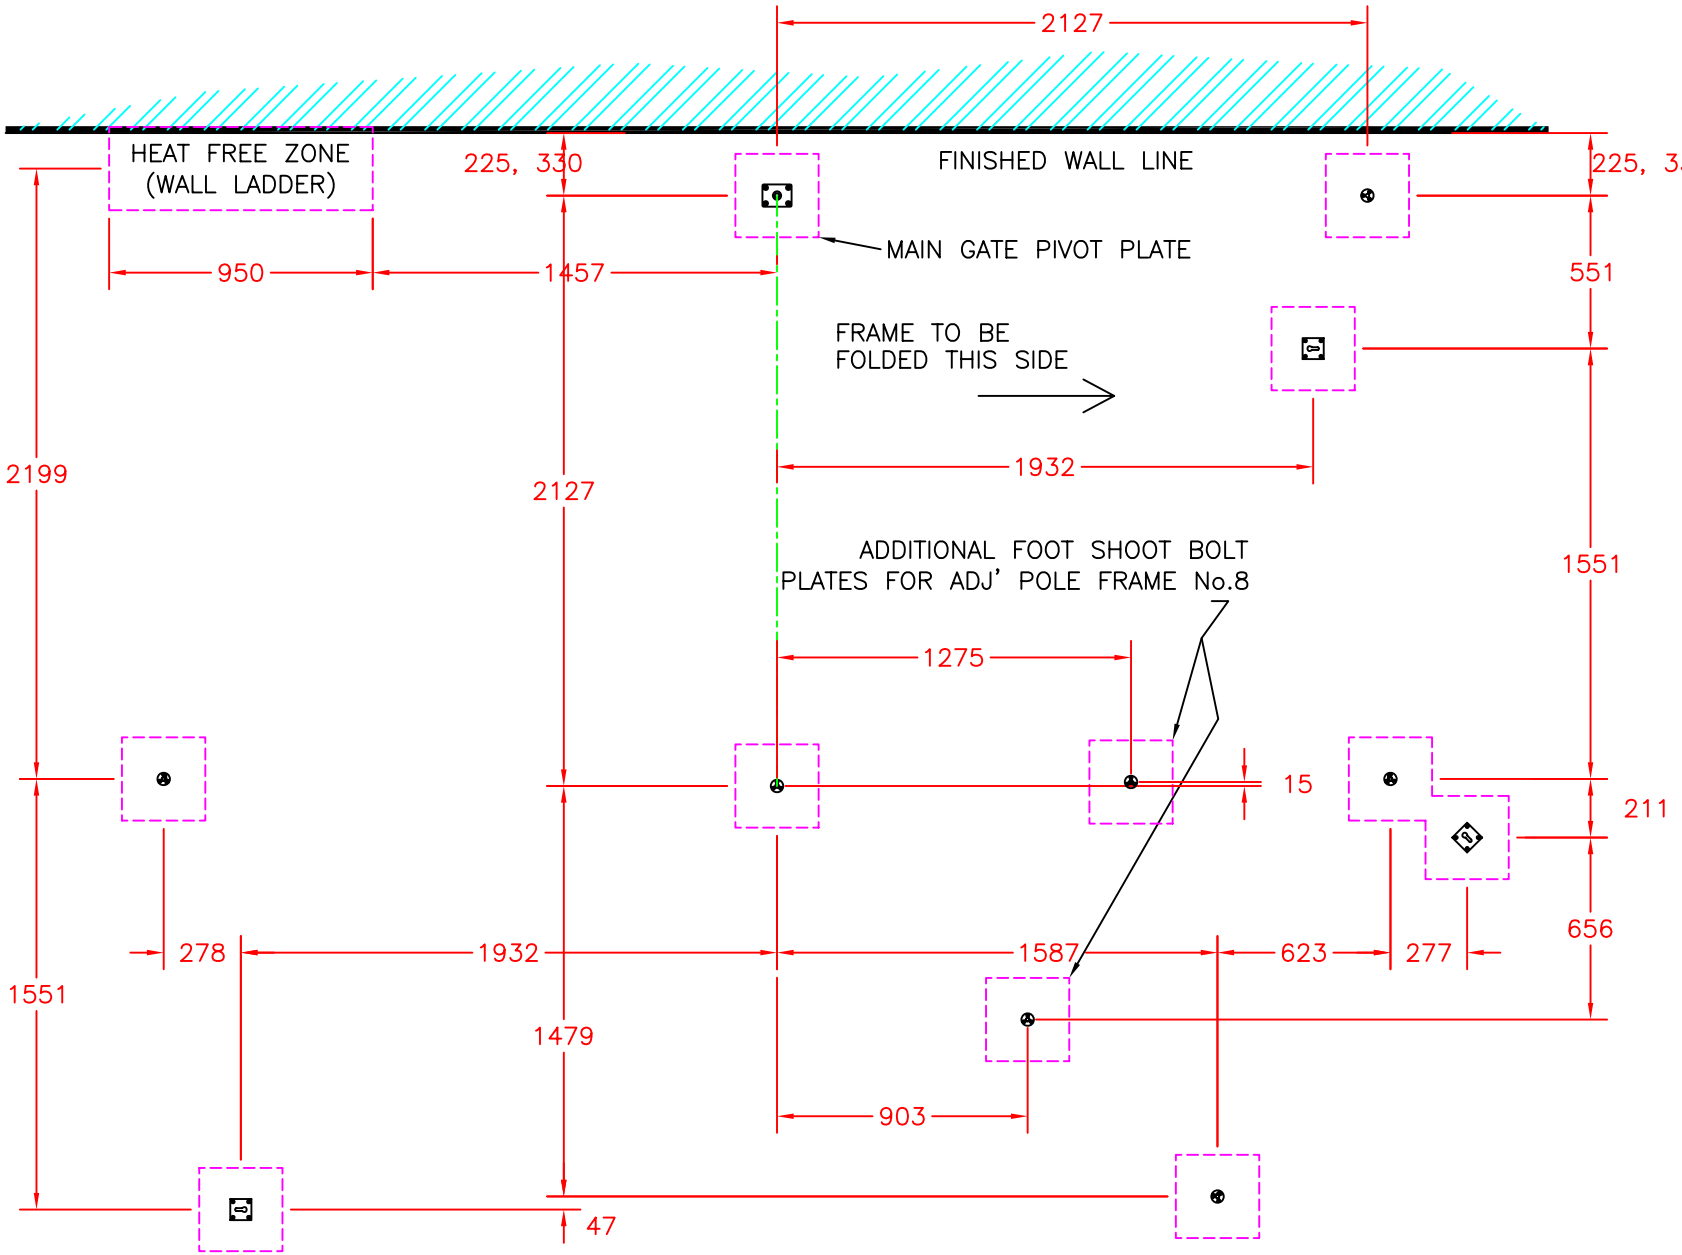

LOCATION PLAN

This drawing is to be read in conjunction with dwg 420–14

NOTES

If the top of the underfloor heating pipes is to be less than 50mm from the F.F.L., the following applies:

For each of the 11no floor socket locations, a 300 x 300mm square area should be left clear of underfloor heating pipes.

Frame can be folded to the opposite side if floor sockets are mirror imaged on the centre line.

D: RC CSP2–2089 30/10/06 DIMENSIONS UPDATED AFTER FITTERS COMMENTS.
C: RC CSP2–2027 11/1/06 NOTE UPDATED.
B: IW, 12/11/04, CSP2–1928. TWO FLOOR SOCKETS ADDED TO ALLOW FIXING OF ADJ' POLE FRAME No.8
A: TJH, CSP2–1858, 30–04–04. BLOCK LOCATIONS MODIFIED WITH THE 950mm LONG ONE ADDED.

CONTINENTAL
Tel:Huddersfield(01484)542051 Fax:(01484)539148

STEEL THREE GATE FOLDAWAY CLIMBING FRAME (inc wall ladder). Floor socket locations.

scale	date	dr	rev
NTS	24/11/03	TJH	D

dwg no 448–26