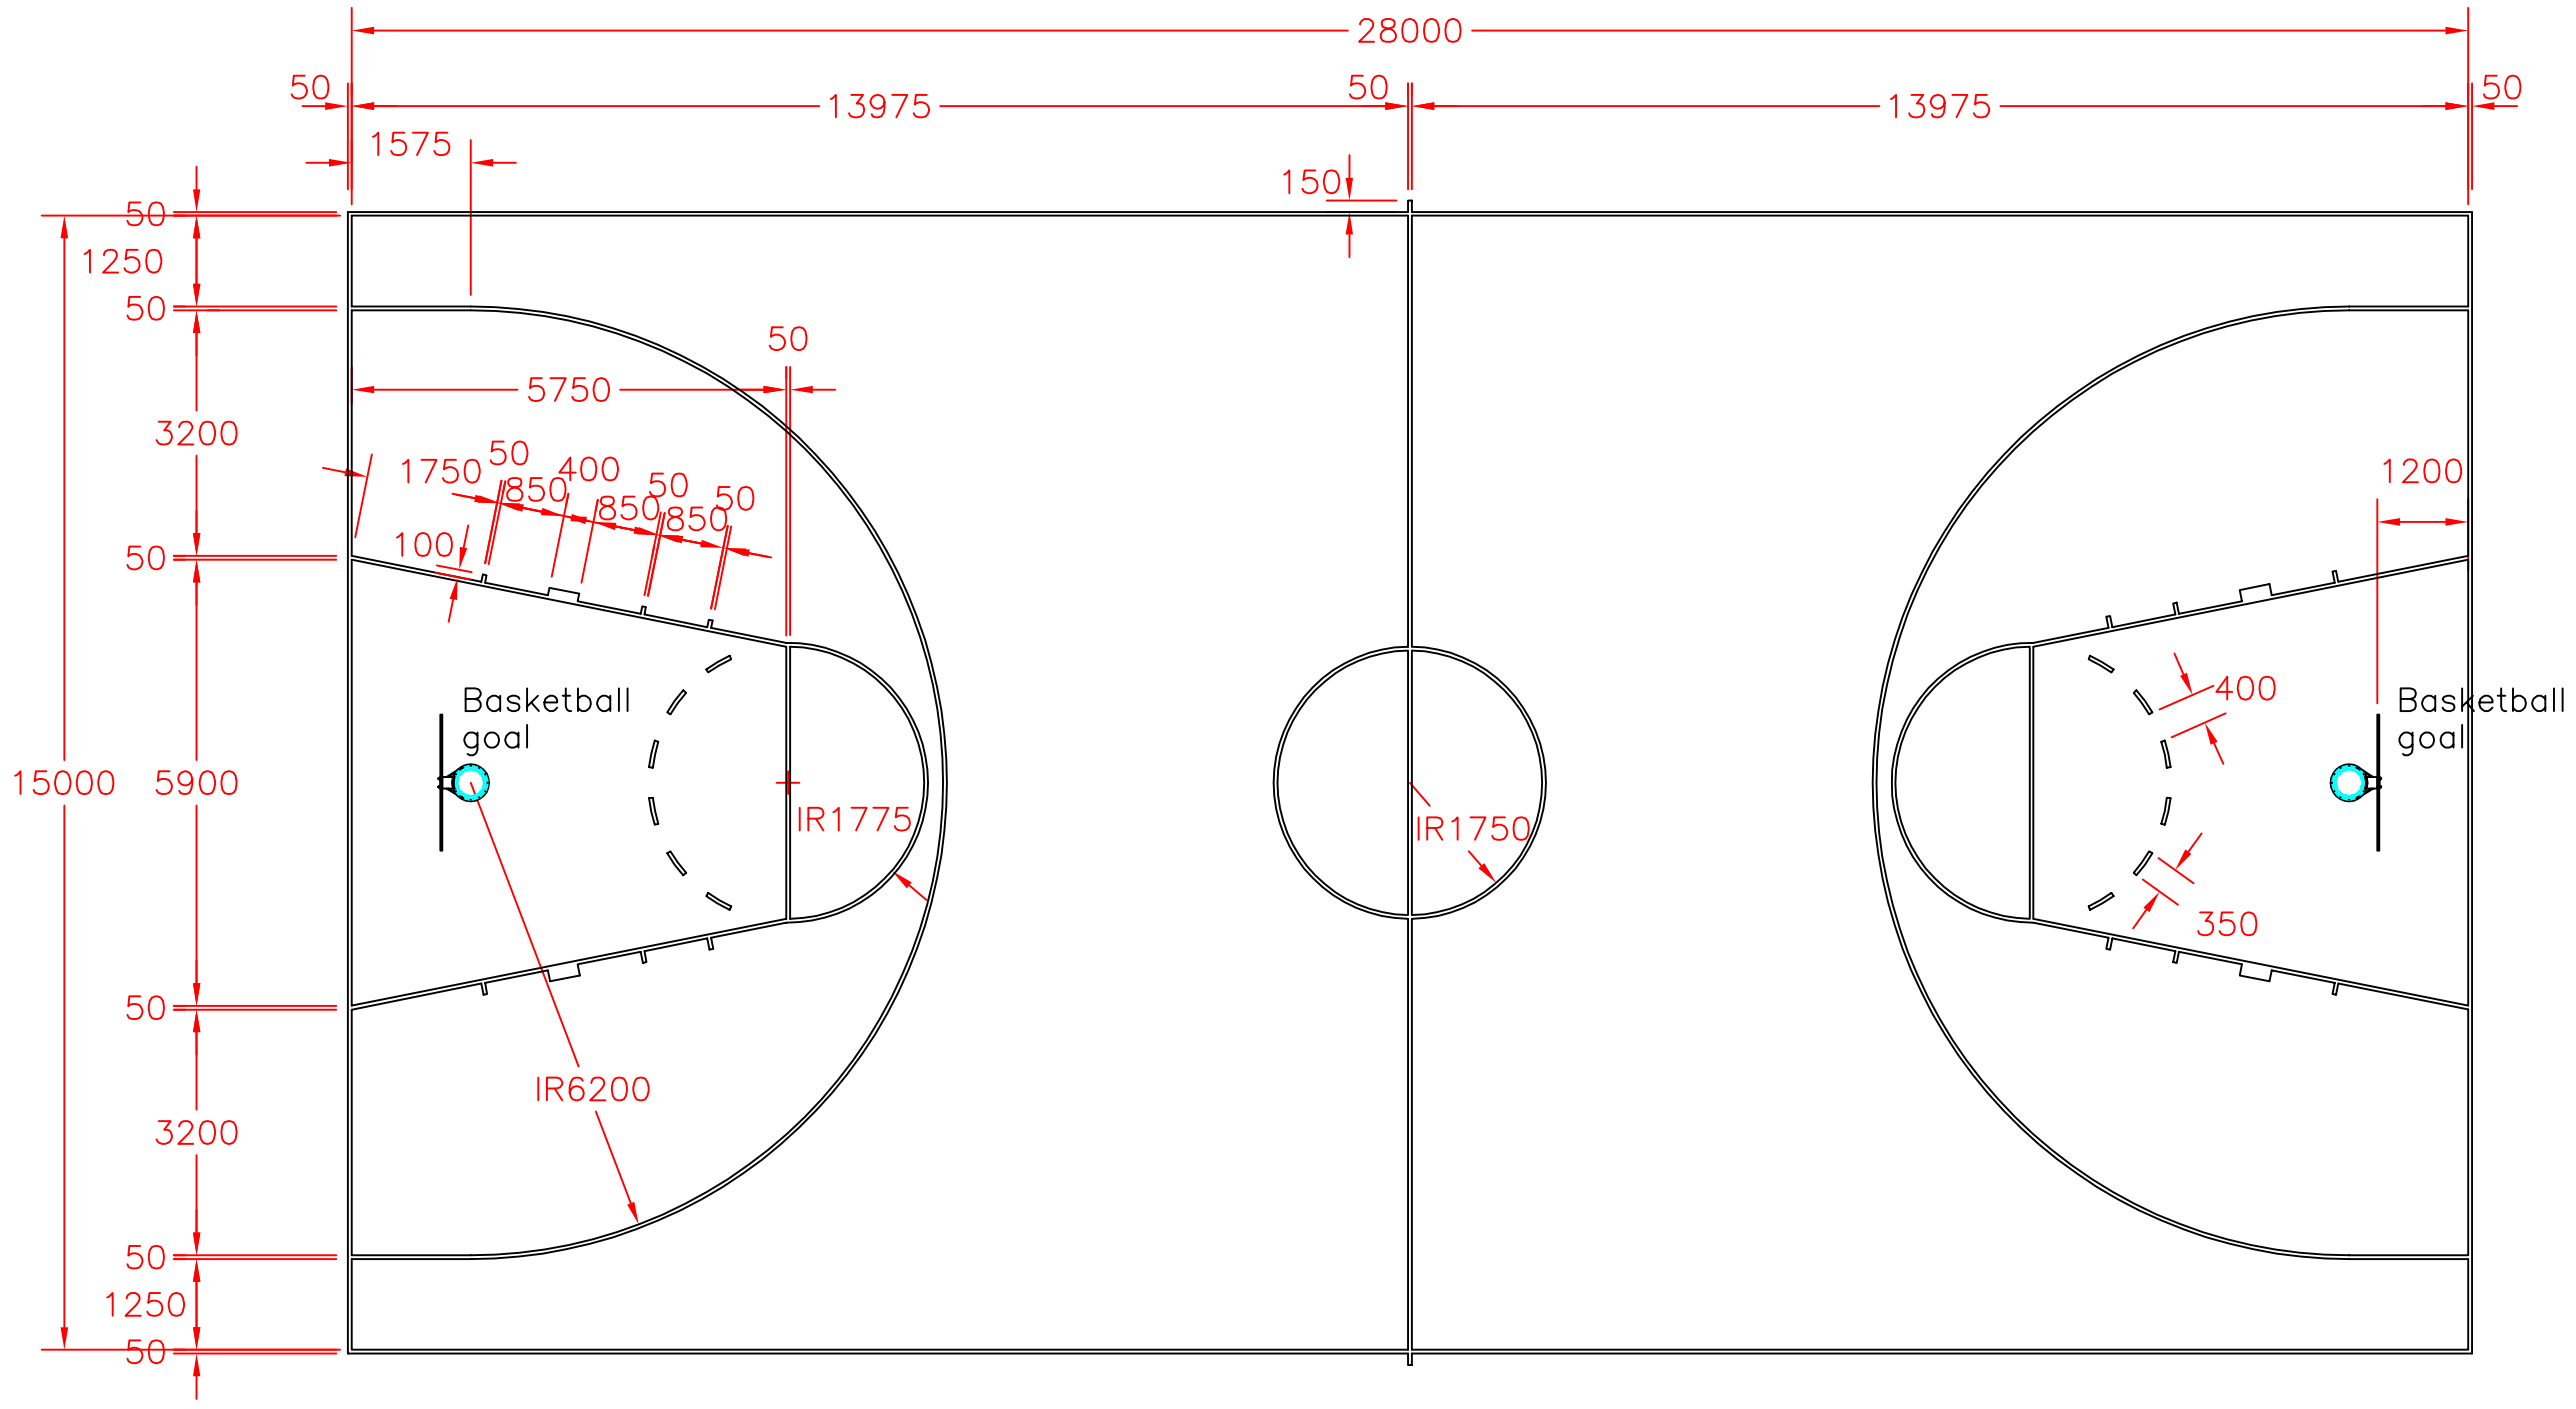

THESE BASKETBALL COURT MARKINGS WILL NOT BE USED AFTER 1st OCTOBER 2010. AFTER THIS DATE PLEASE REFER TO 2010 COURT MARKING DRAWING.

NOTES

All dimensions are in millimetres.
The line widths are 50mm.
The lines shall be easily distinguishable and coloured black.
Clear height above the court is to be 7.0 metres.
The run off zone around a court is 2.0 metres on all four sides.

F: RC 30/9/08 CSP2–2186. EXPIRY DATE ADDED.
E: PJ, 15/10/01, CSP2–1553. DIMENSIONAL CHANGES.
D: TJH, 17/01/01, CSP2–1477. REDRAWN ON C.A.D. WITH MINOR UPDATED CHANGES.

CONTINENTAL
Tel:Huddersfield(01484)542051 Fax:(01484)539148

COURT MARKING DETAILS FOR A BASKETBALL COURT LAYOUT

scale	date	dr	rev
1:100	17/01/01	T.J.H.	F

dwg no CM–02