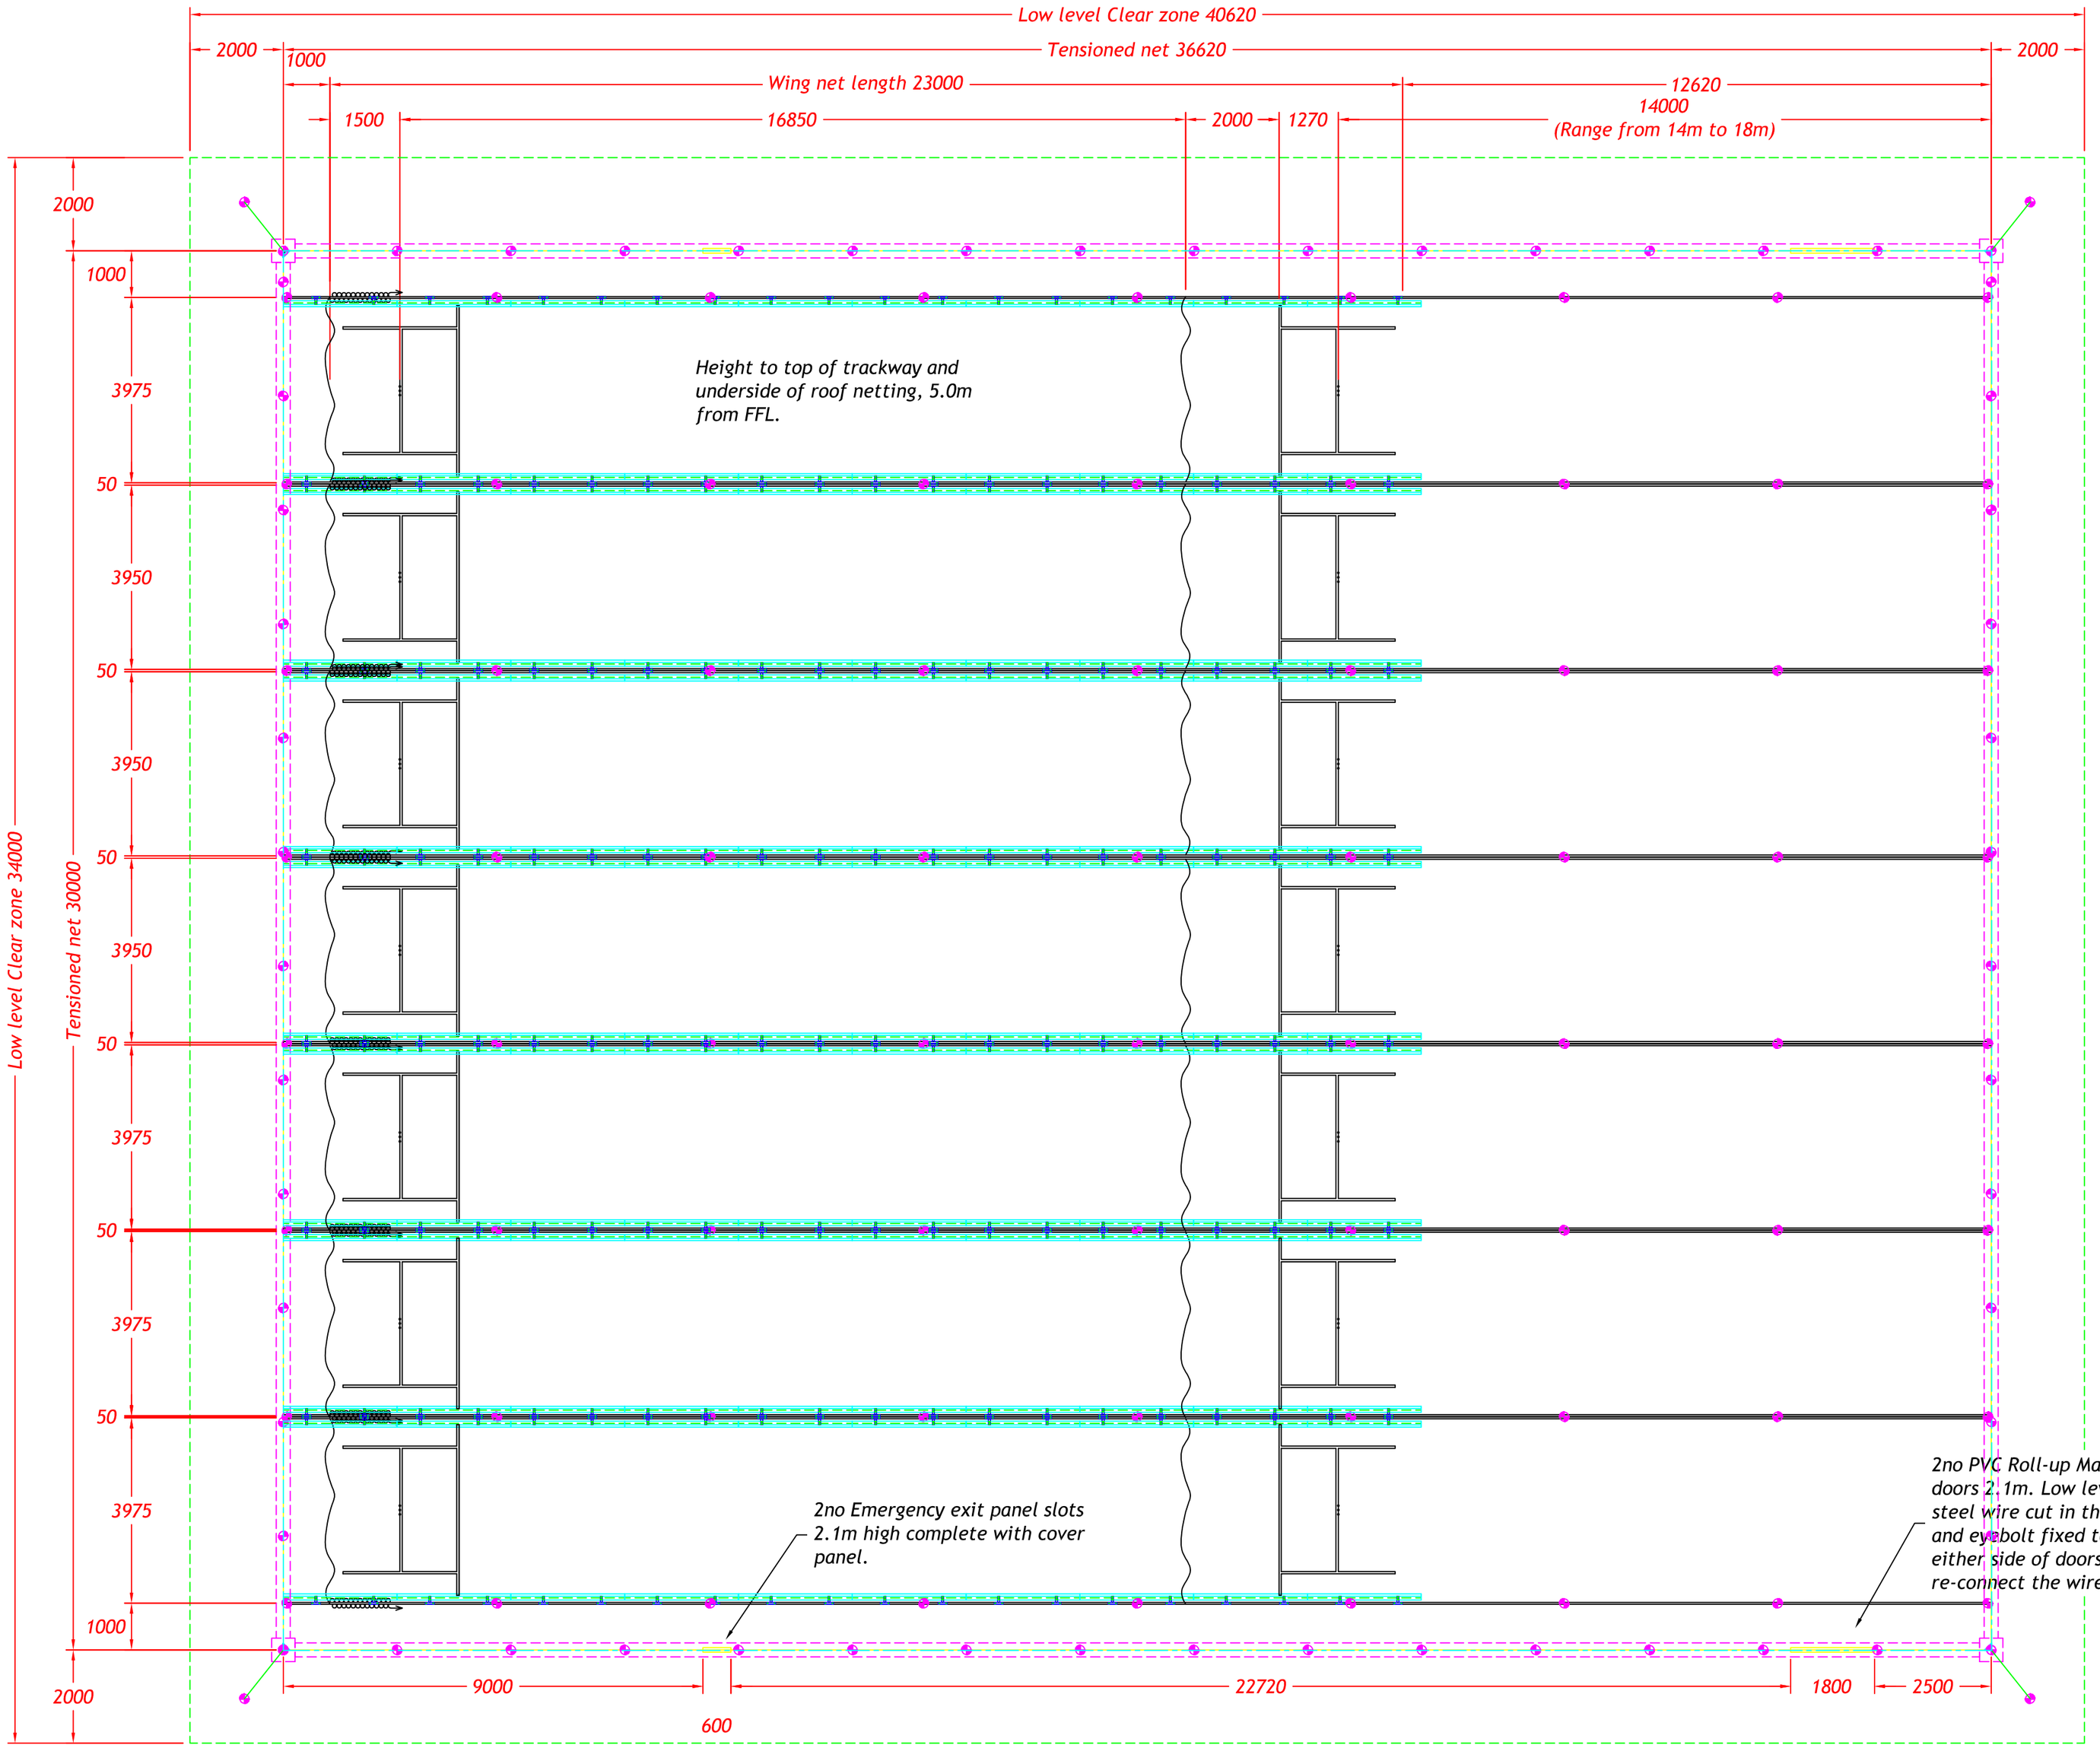


***Weights of items***

*Tensioned net system*

- *Tensioned net = 0.22Kgs/m2 x 666.2no = 146.56kgs*
- *Spring max load capacity 39ks + 1.3kgs (est) chain = 40.3kgs x 56no = 2256.8kgs*

*Roof net*

- *Net: 0.16kgs/m2 x 1098.6no = 175.78kgs*

*Cricket bays*

- *Single net bay inc runners: 51.3kgs x 7no = 359.1kgs*
- *Support Brackets: 18kgs (est) x 72no = 1296kgs*
- *Trackway: 1.8kgs/m x 36.62no = 65.916kgs x 14no lengths = 922.83kgs*

- *Single sided Pelmets (Optional): 3.84kgs/lin m x 24.445m = 93.87kgs x 14no = 1314.18kgs*

***Total max weight of arrangement (excluding pelmets) = 5157.07kgs***

***Total max weight of arrangement (including pelmets) = 6471.25kgs***

*Drawing Status*

'Proposal'

*(Proposal, for approval, approved, as built)*

*Manufacturing tolerances as detailed on SPE001 unless noted on the dimension.*

*ALL DIMENSIONS ARE GIVEN IN MILLIMETRES. DO NOT SCALE OFF DRAWING.*

*© Continental Sports Limited*
*The copyright of this drawing and any supplementary information issued shall remain vested in Continental Sports Limited. It shall not be passed to any other party without the express written consent of an authorised director of Continental Sports Limited.*

| Rev | Drawn | Checked | Description | Date |
|---|---|---|---|---|
| A | TJH | - | 1st Issue of drawing. | 07-04-26 |

CONTINENTAL
www.continentalsports.co.uk
*Continental Sports Limited, Paddock, Huddersfield, HD1 4SD*
*T: +44 1484 542051 - E: sales@contisports.co.uk*

*Continental Sports Limited accepts no responsibility for ensuring compliance of this layout with any relevant legislation, guidelines or regulations.*

*Project*
Customer name & Site address.

*Title*
Proposed Netting layout plan. ECB Elite Level 7no lane, 14m run-off.

| Scale | Date | Drawn by | Rev |
|---|---|---|---|
| 1:100@A2 | 07-04-26 | TJH | A |

*Projection*

*CSL dwg no*
D-30691-03

*4P's dwg no*
XXXXXXXXXXXXXXX